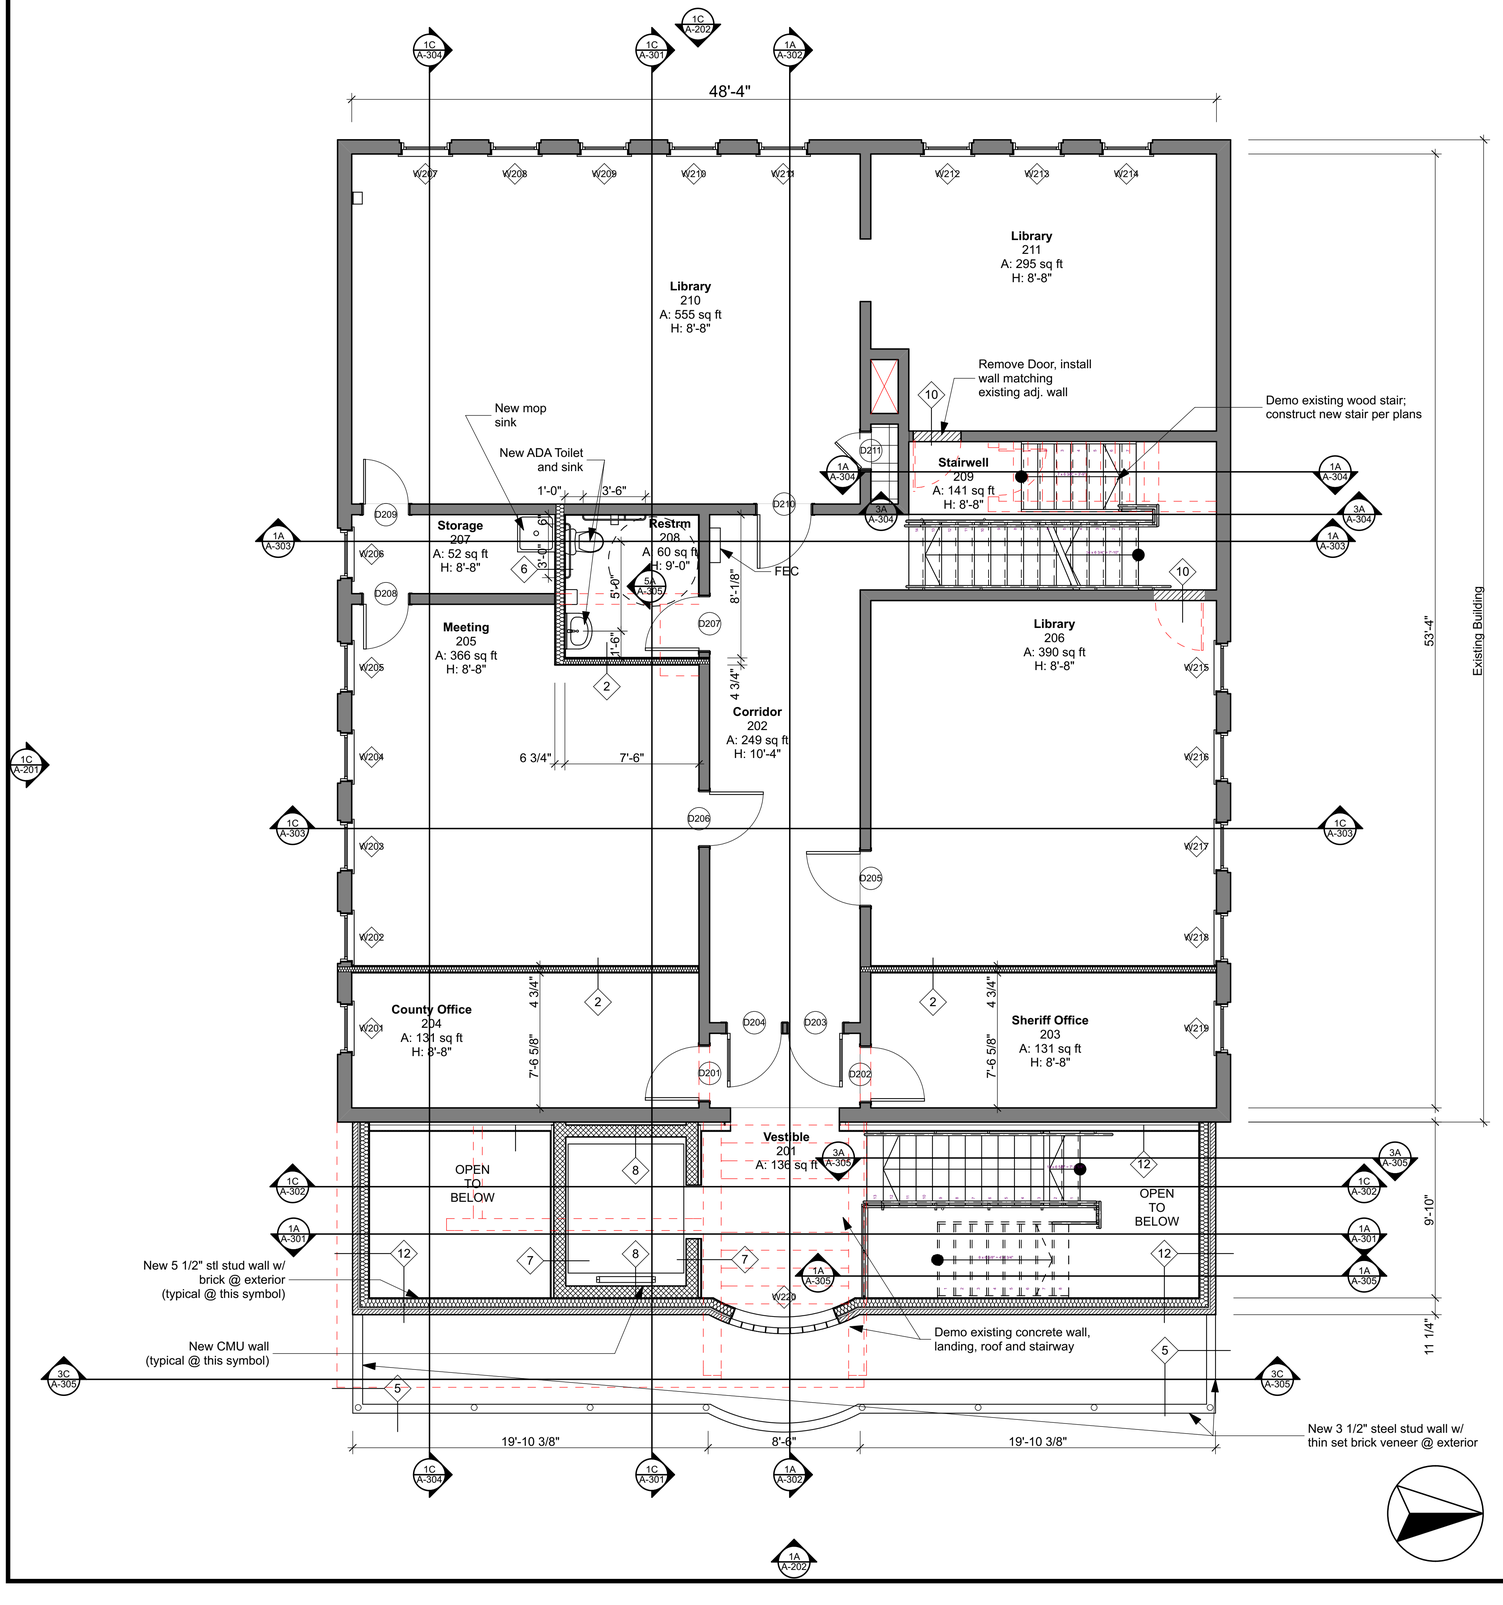

Not a construction drawing

T.A. DUKE & ASSOCIATES
3310 Clubheights Drive
Colorado Springs, CO 80906
719 648 7722
taduke@earthlink.net

CONSULTANTS

Mechanical-Electrical-Plumbing
Plant Engineering Consultants
320 West Fillmore, Suite 100
Colorado Springs, CO 80907
719 473 7077

Structural
JVS Engineering Consultants
840 Timbertop Court
Colorado Springs, CO 80921
719 964 6840

Wetmore Community Center

95 County Road 393
Wetmore, CO 81253

NOT FOR CONSTRUCTION

Custer County

MARK	DATE	DESCRIPTION
	3/3/16	ISSUED FOR PRICING

PROJECT NO:	
MODEL FILE:	
DRAWN BY:	
CHK'D BY:	
COPYRIGHT	

SHEET TITLE

2nd FLOOR PLAN

DATE OF ISSUE: March 3, 2016

A-104

1 2nd FLOOR PLAN
SCALE: 1/4" = 1'-0"

/Users/taduke/Documents/Wetmore Community Center/Pricing Set - March 3/Wetmore Community Center Feb 2016 .pln